


REVISION NO. 9

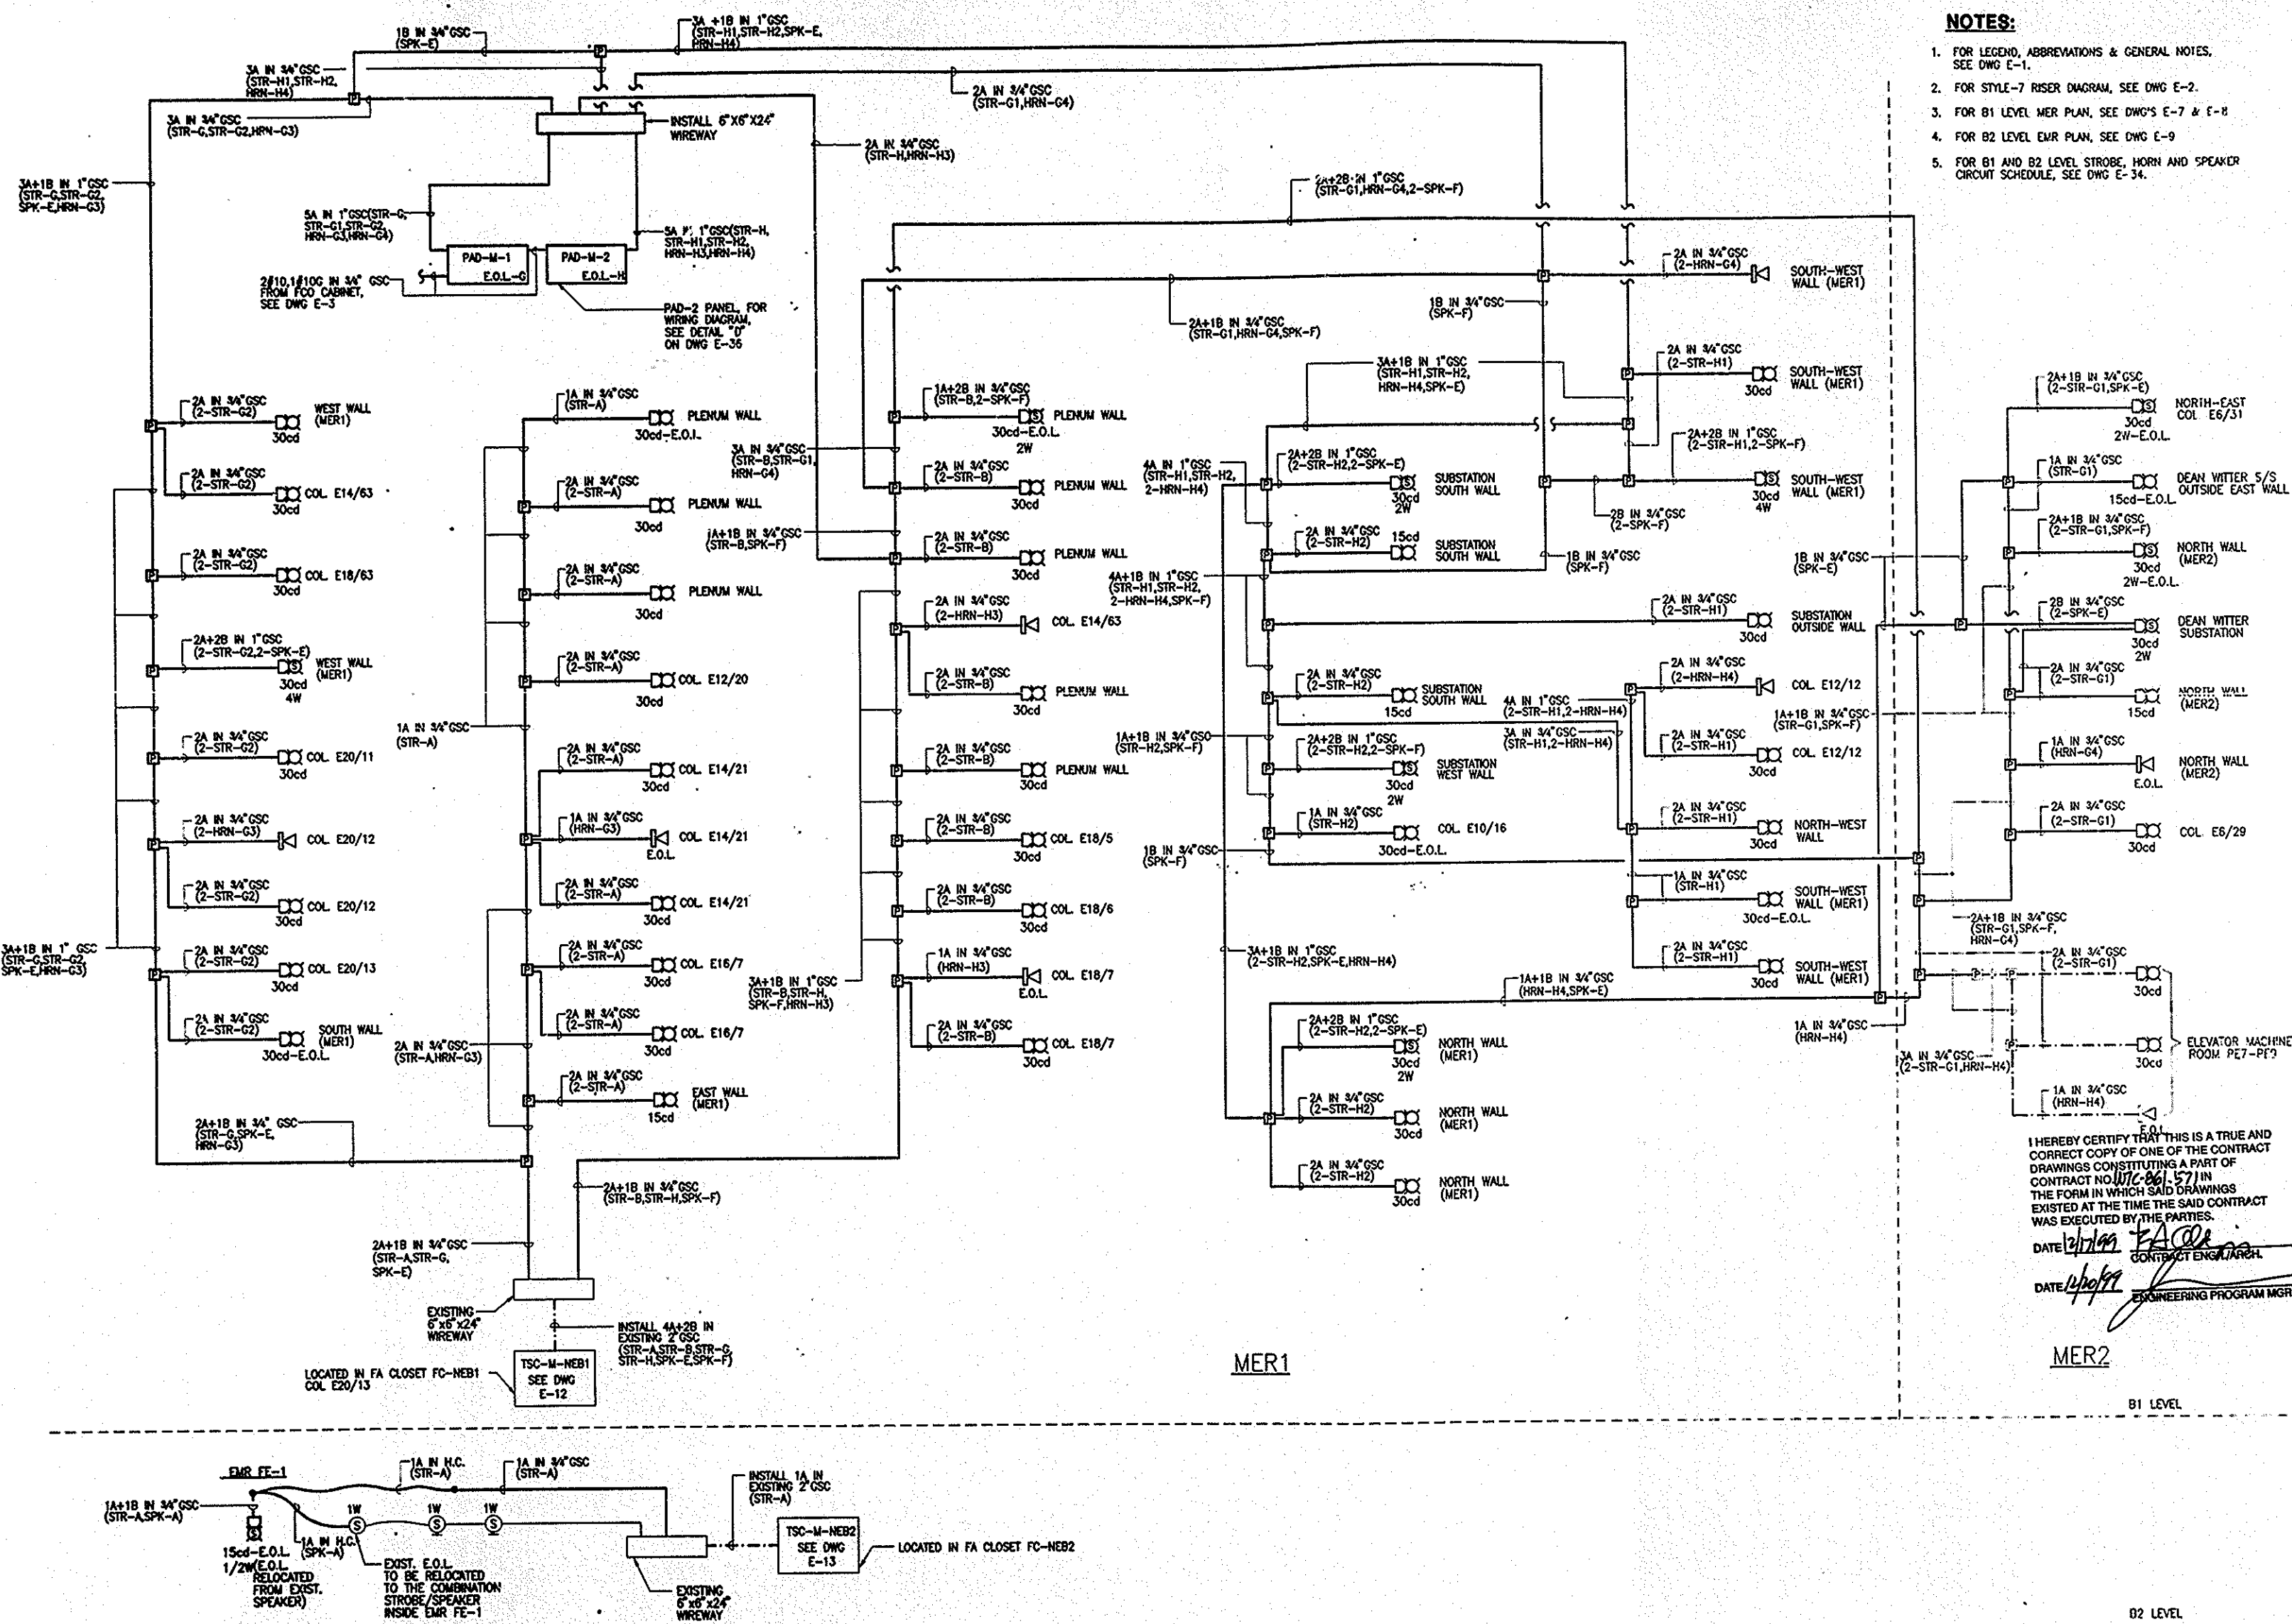

- NOTES:**
1. FOR LEGEND, ABBREVIATIONS & GENERAL NOTES, SEE DWG E-1.
 2. FOR STYLE-7 RISER DIAGRAM, SEE DWG E-2.
 3. FOR B1 LEVEL MER PLAN, SEE DWG'S E-7 & E-8.
 4. FOR B2 LEVEL MER PLAN, SEE DWG E-9.
 5. FOR B1 AND B2 LEVEL STROBE, HORN AND SPEAKER CIRCUIT SCHEDULE, SEE DWG E-34.

Sheet 5 of 37

THE PORT AUTHORITY
OF NEW YORK

[Signature]
ENGINEERING PROGRAM MANAGER
WORLD TRADE
CENTER
CHIEF ELECTRICAL ENGINEER

No.	Date	Revision	By	App'd
1				
2				
3				
4				
5				
6				
7				
8				
9				
10				

ELECTRICAL

Title

FIRE ALARM SYSTEM
PHASE III
5 WTC MER'S, EMR'S
AND SUBSTATIONS

B1 & B2 LEVELS
STROBE, HORN
AND SPEAKER
RISER DIAGRAM

I HEREBY CERTIFY THAT THIS IS A TRUE AND
CORRECT COPY OF ONE OF THE CONTRACT
DRAWINGS CONSTITUTING A PART OF
CONTRACT NO. WTC-861-571 IN
THE FORM IN WHICH SAID DRAWINGS
EXISTED AT THE TIME THE SAID CONTRACT
WAS EXECUTED BY THE PARTIES.

DATE *12/1/99* *[Signature]*
CONTRACT ENGINEER

DATE *12/1/99* *[Signature]*
ENGINEERING PROGRAM MGR.